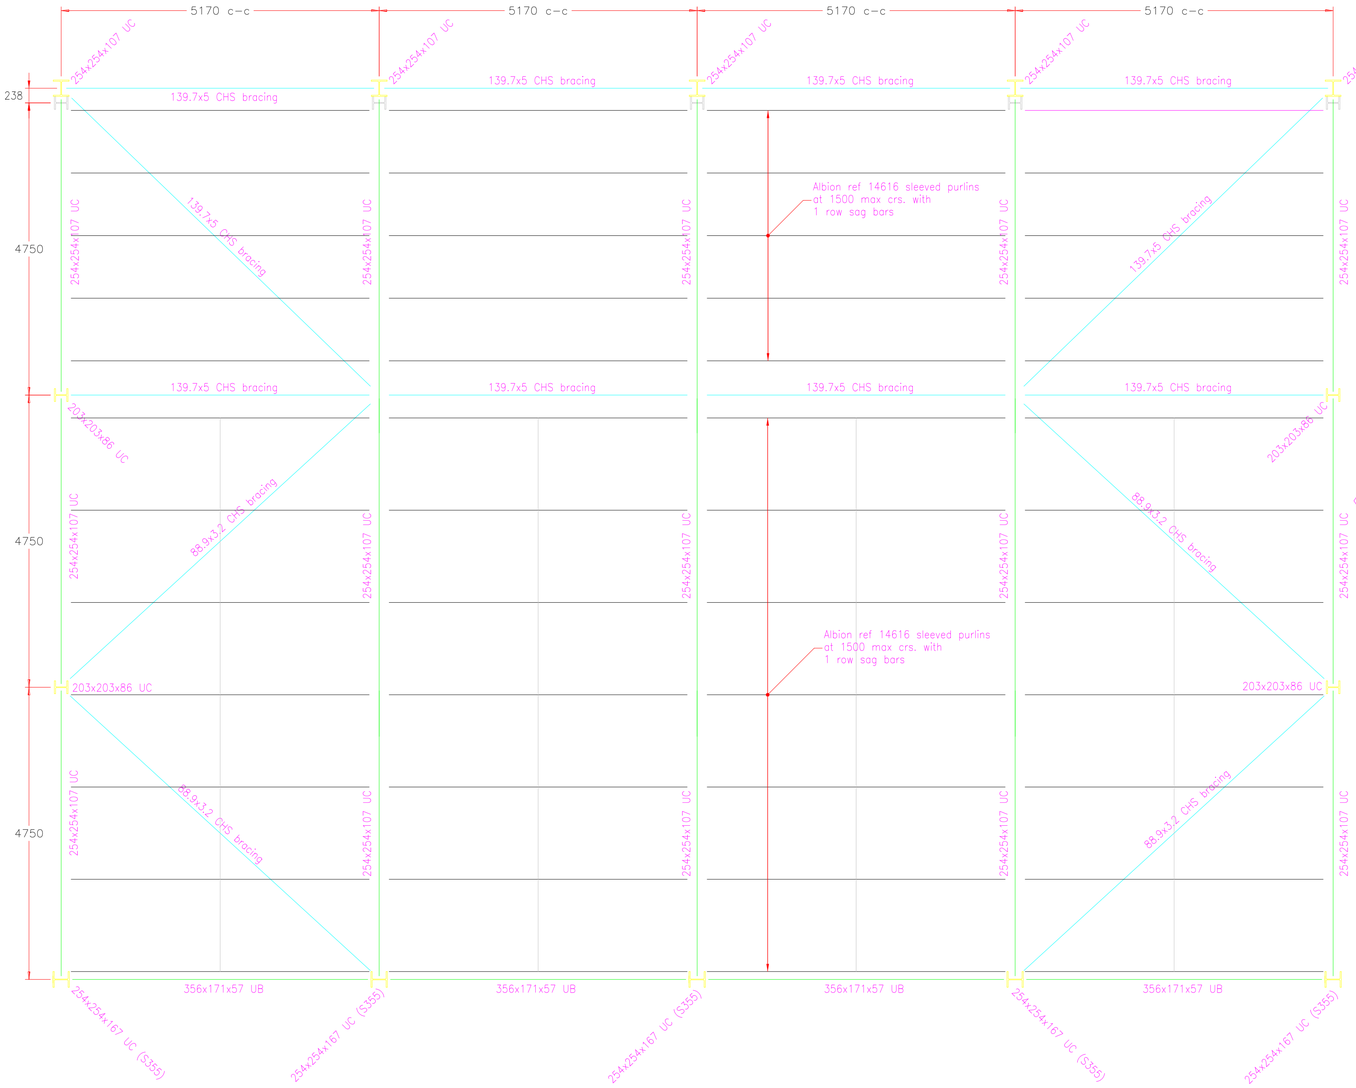

Canopy Steelwork Layout (1:50)

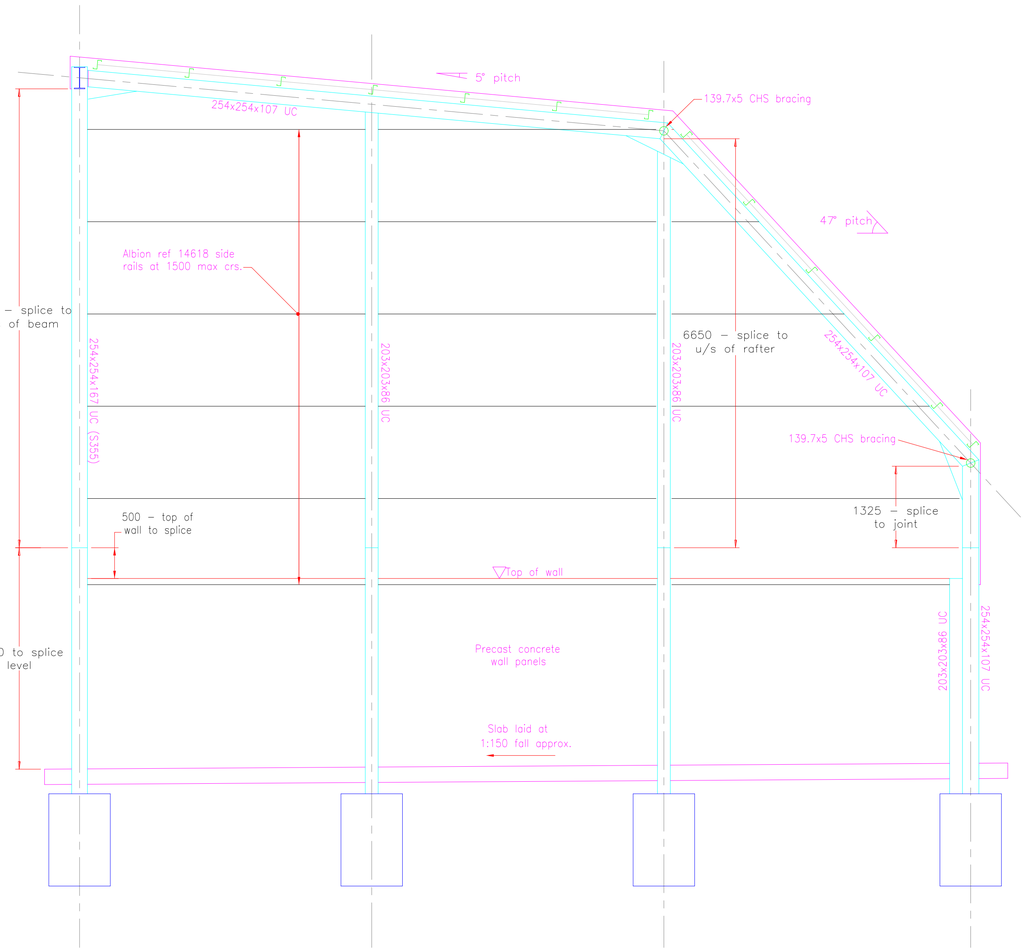

Elevation on A (1:50)

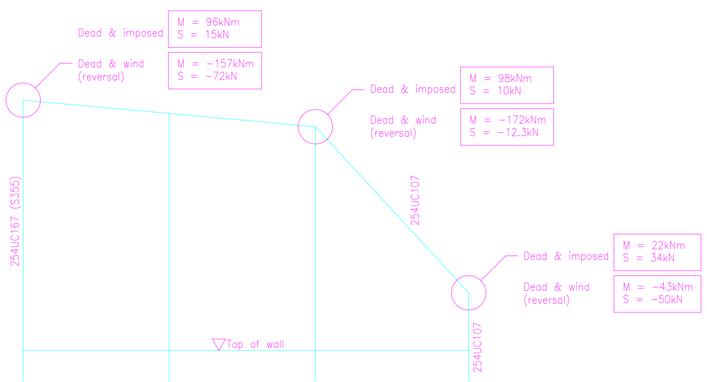

Canopy Joint Loads (factored)

Portal Bracing Connection M = 120kNm

REV	ISSUE	DATE
C	DIMENSIONS ADDED	01/04
B	CANOPY REDESIGNED	01/04
A	FIRST ISSUE	05/03

DRAWING STATUS

○ PRELIMINARY ○ FOR TENDER
● FOR CLIENTS APPROVAL ○ FOR CONSTRUCTION
○ FOR BUILDING REGULATIONS/PLANNING ○ AS BUILT

4 The Pass Courtyard
43 – 45 Market Street
Ashby de la Zouch
Leicestershire
LE65 1AG
Telephone 01530 560575
Fax 01530 560636

© Copyright

CLIENT

****

PROJECT

****
****

TITLE

****

DATE	DRAWN	DRAWING NO	REV
MAY 07	NM	03H07/09/16	C
SCALE AS SHOWN	CHECKED KS		